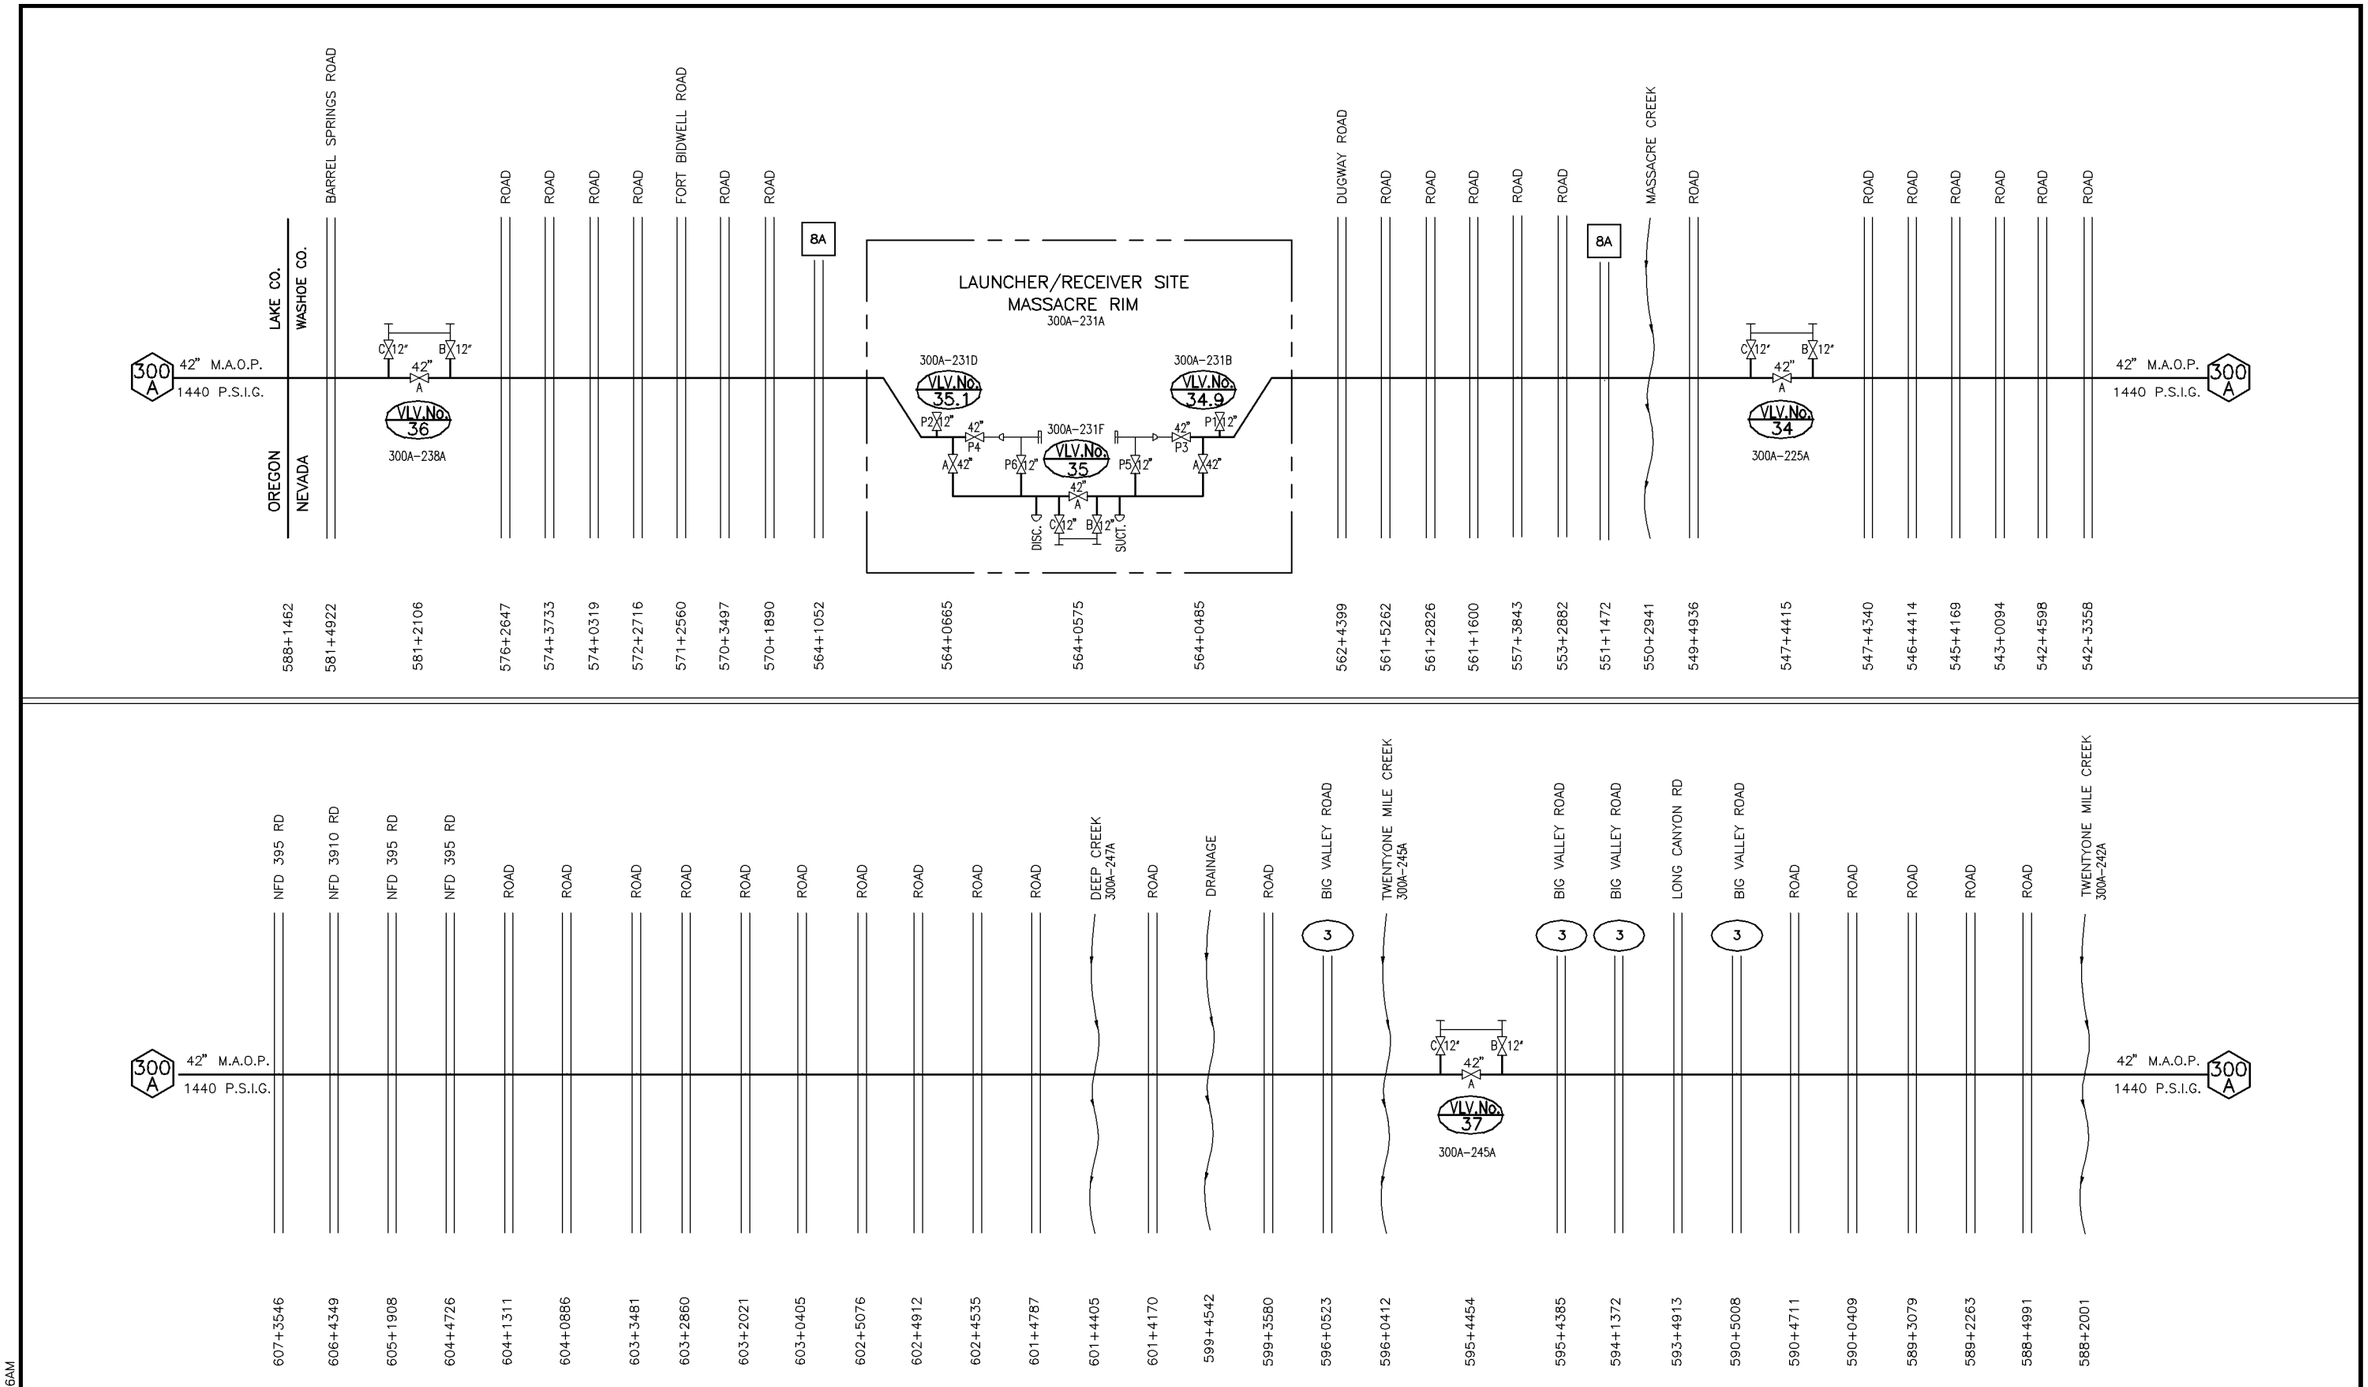


NOTES:

| NO. | DATE | BY | DESCRIPTION | PROJ. ID | APPR. |
|---|---|---|---|---|---|
| 0 | 6/18/10 | DLB | ISSUED FOR CONSTRUCTION | 122659 | RJG |

REVISIONS

| | | | |
|---|---|---|---|
| Division: ROCKY MOUNTAIN | | Op. Area.: ELKO | |
| State: OREGON | | Co./Par.: "LAKE" | |
| Dft: DLB | Date: 03/05/10 | Scale: NTS | |
| Chk: ATB | Date: 03/08/10 | Filename: 000J-0300-0-0001.dwg | |
| Appr: RJG | Date: 03/09/10 | | |

PIPELINE SCHEMATIC

LINE 300A
RUBY PIPELINE

RUBY PIPELINE LLC

J-300-17

Rev. 0

IMPLEMENTATION PLAN 7/19/2010

Jul 19, 2010 – 10:16AM